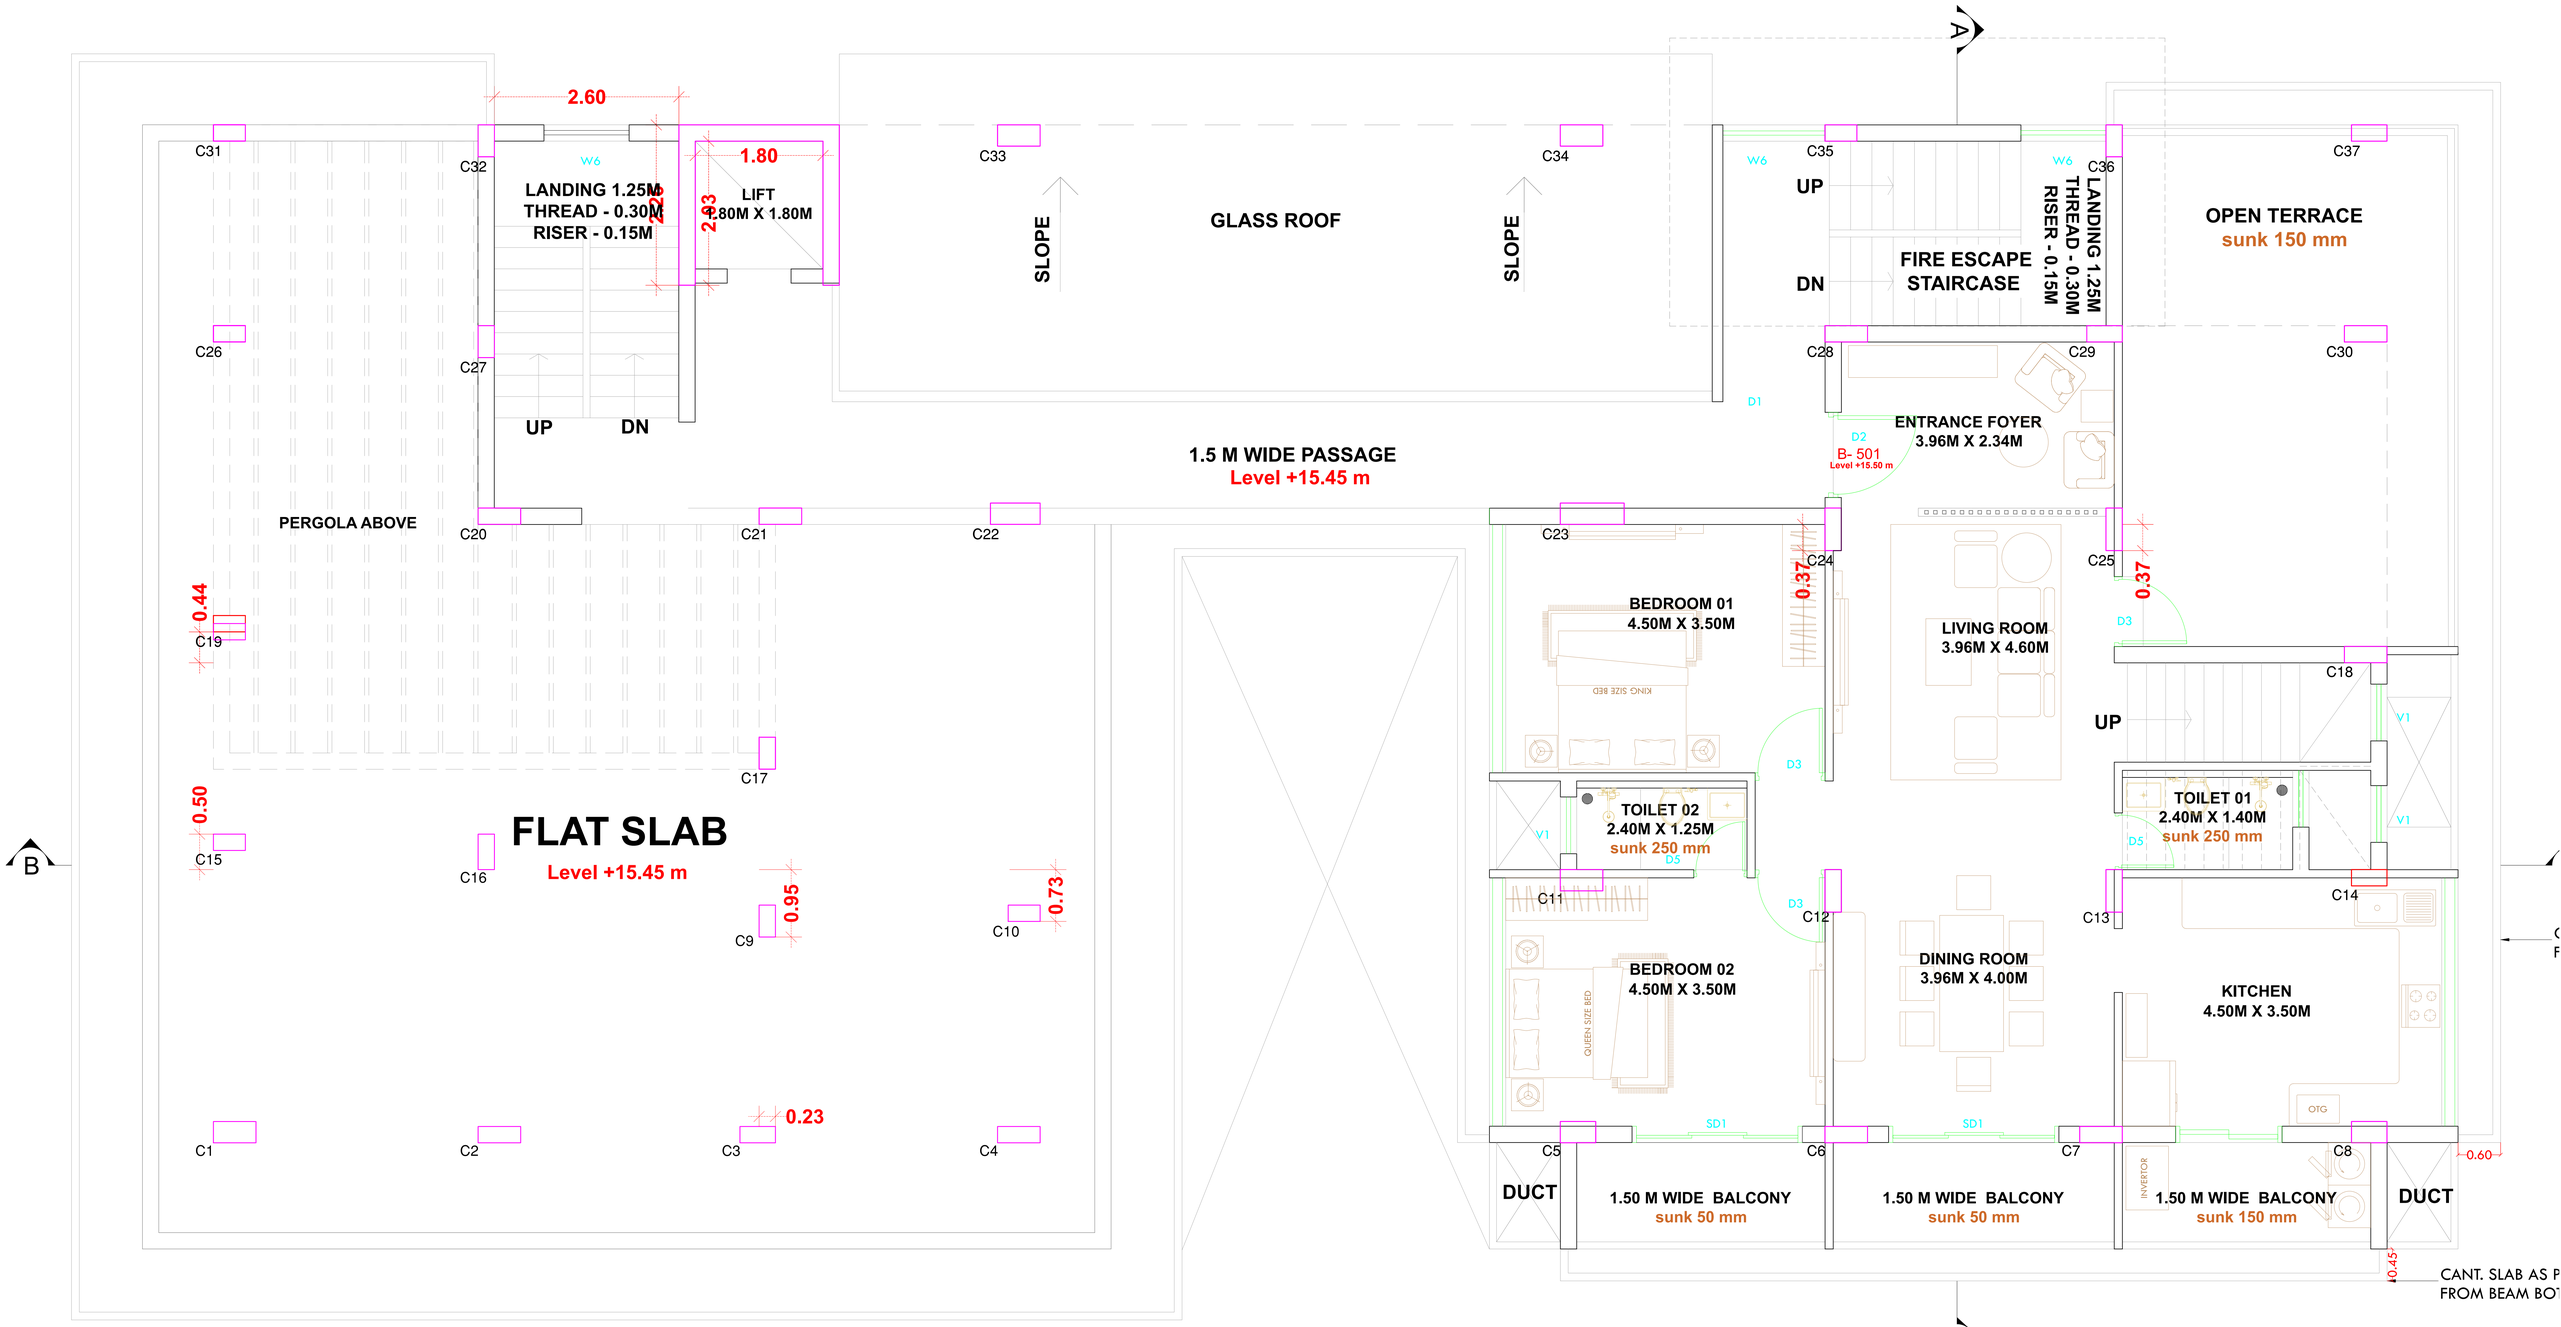

FIFTH FLOOR PLAN