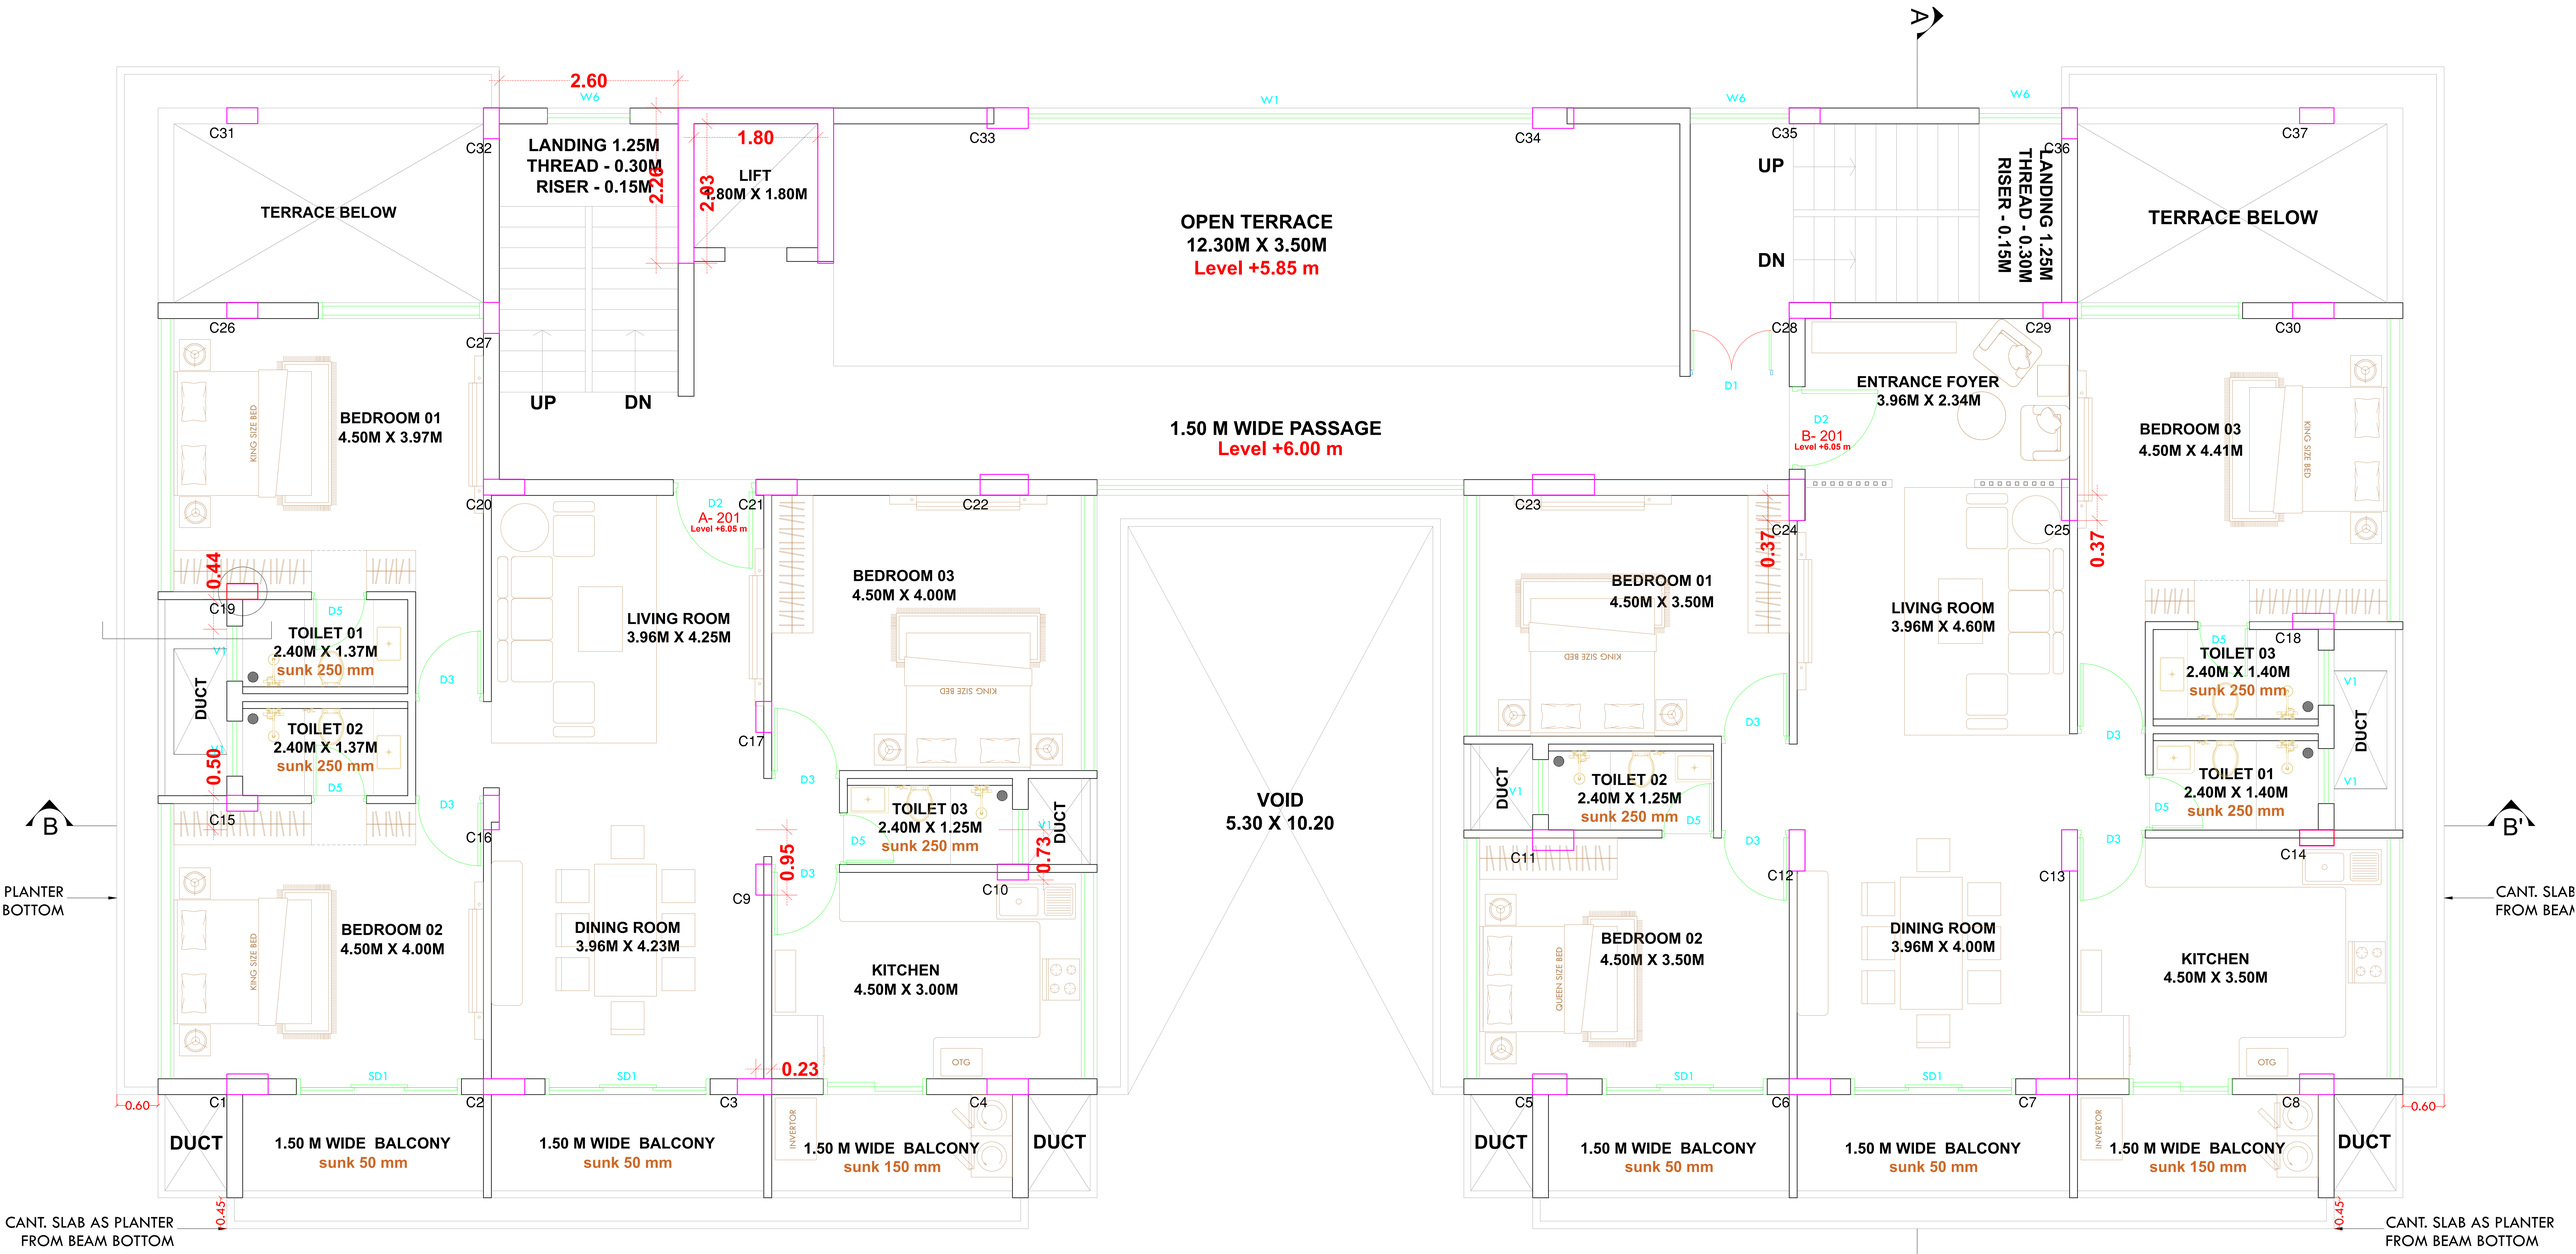

SECOND FLOOR PLAN - OPTION B (PREFERRED)