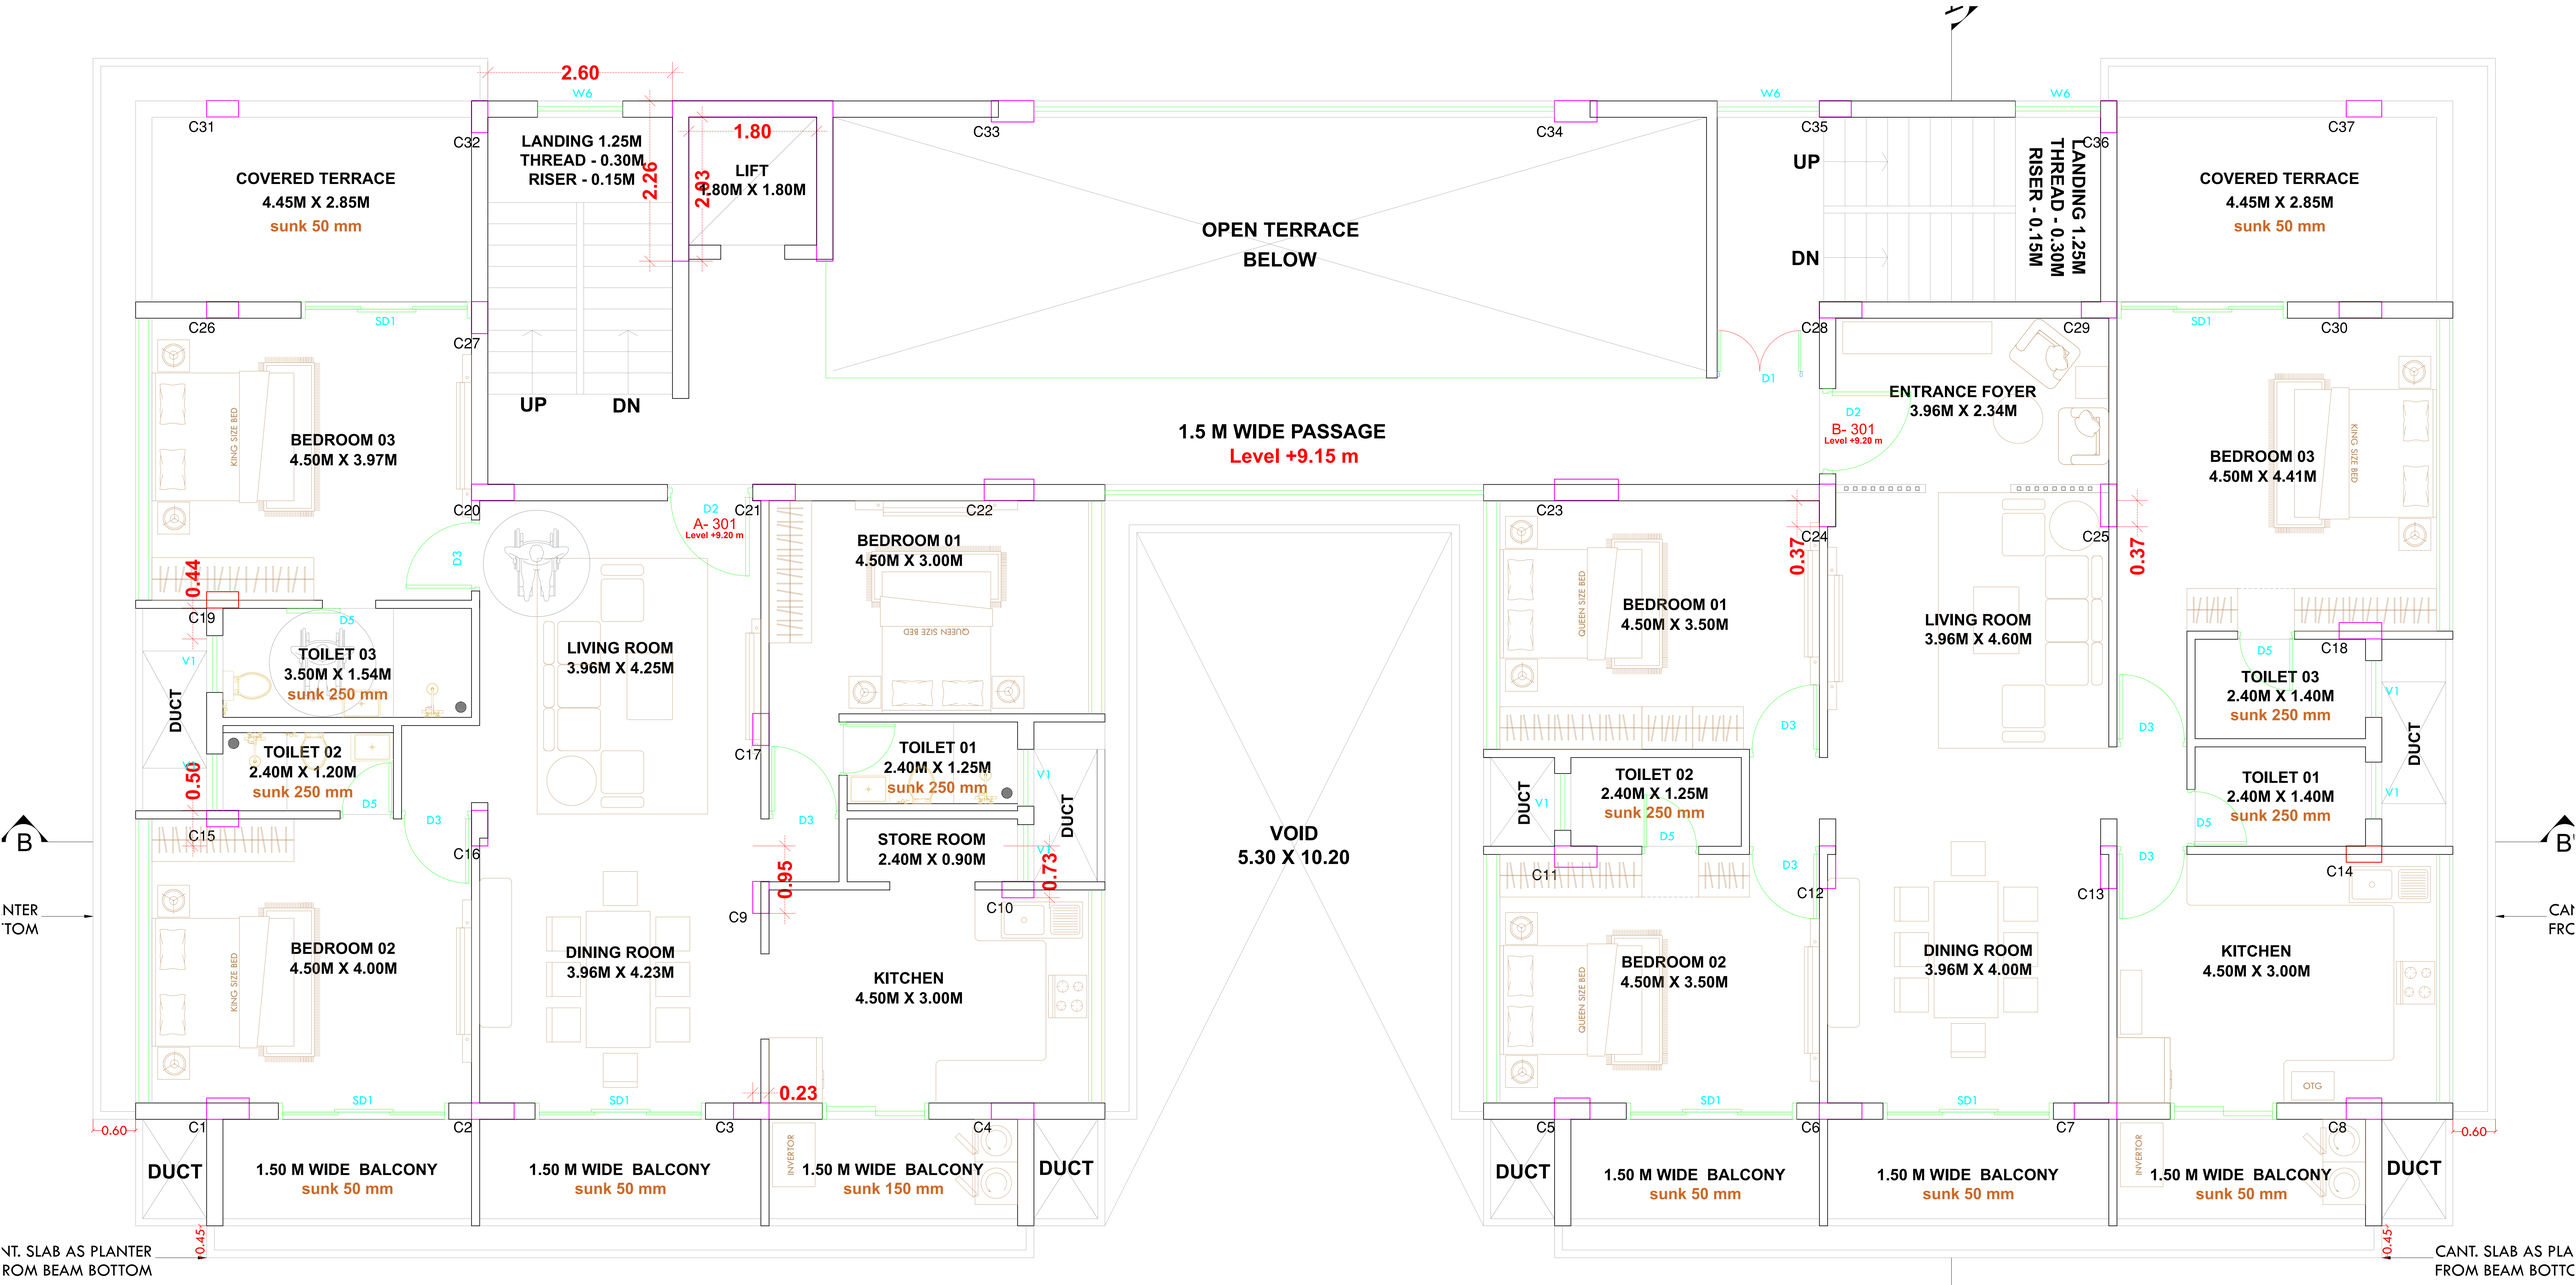

THIRD FLOOR PLAN - OPTION B (PREFERRED)