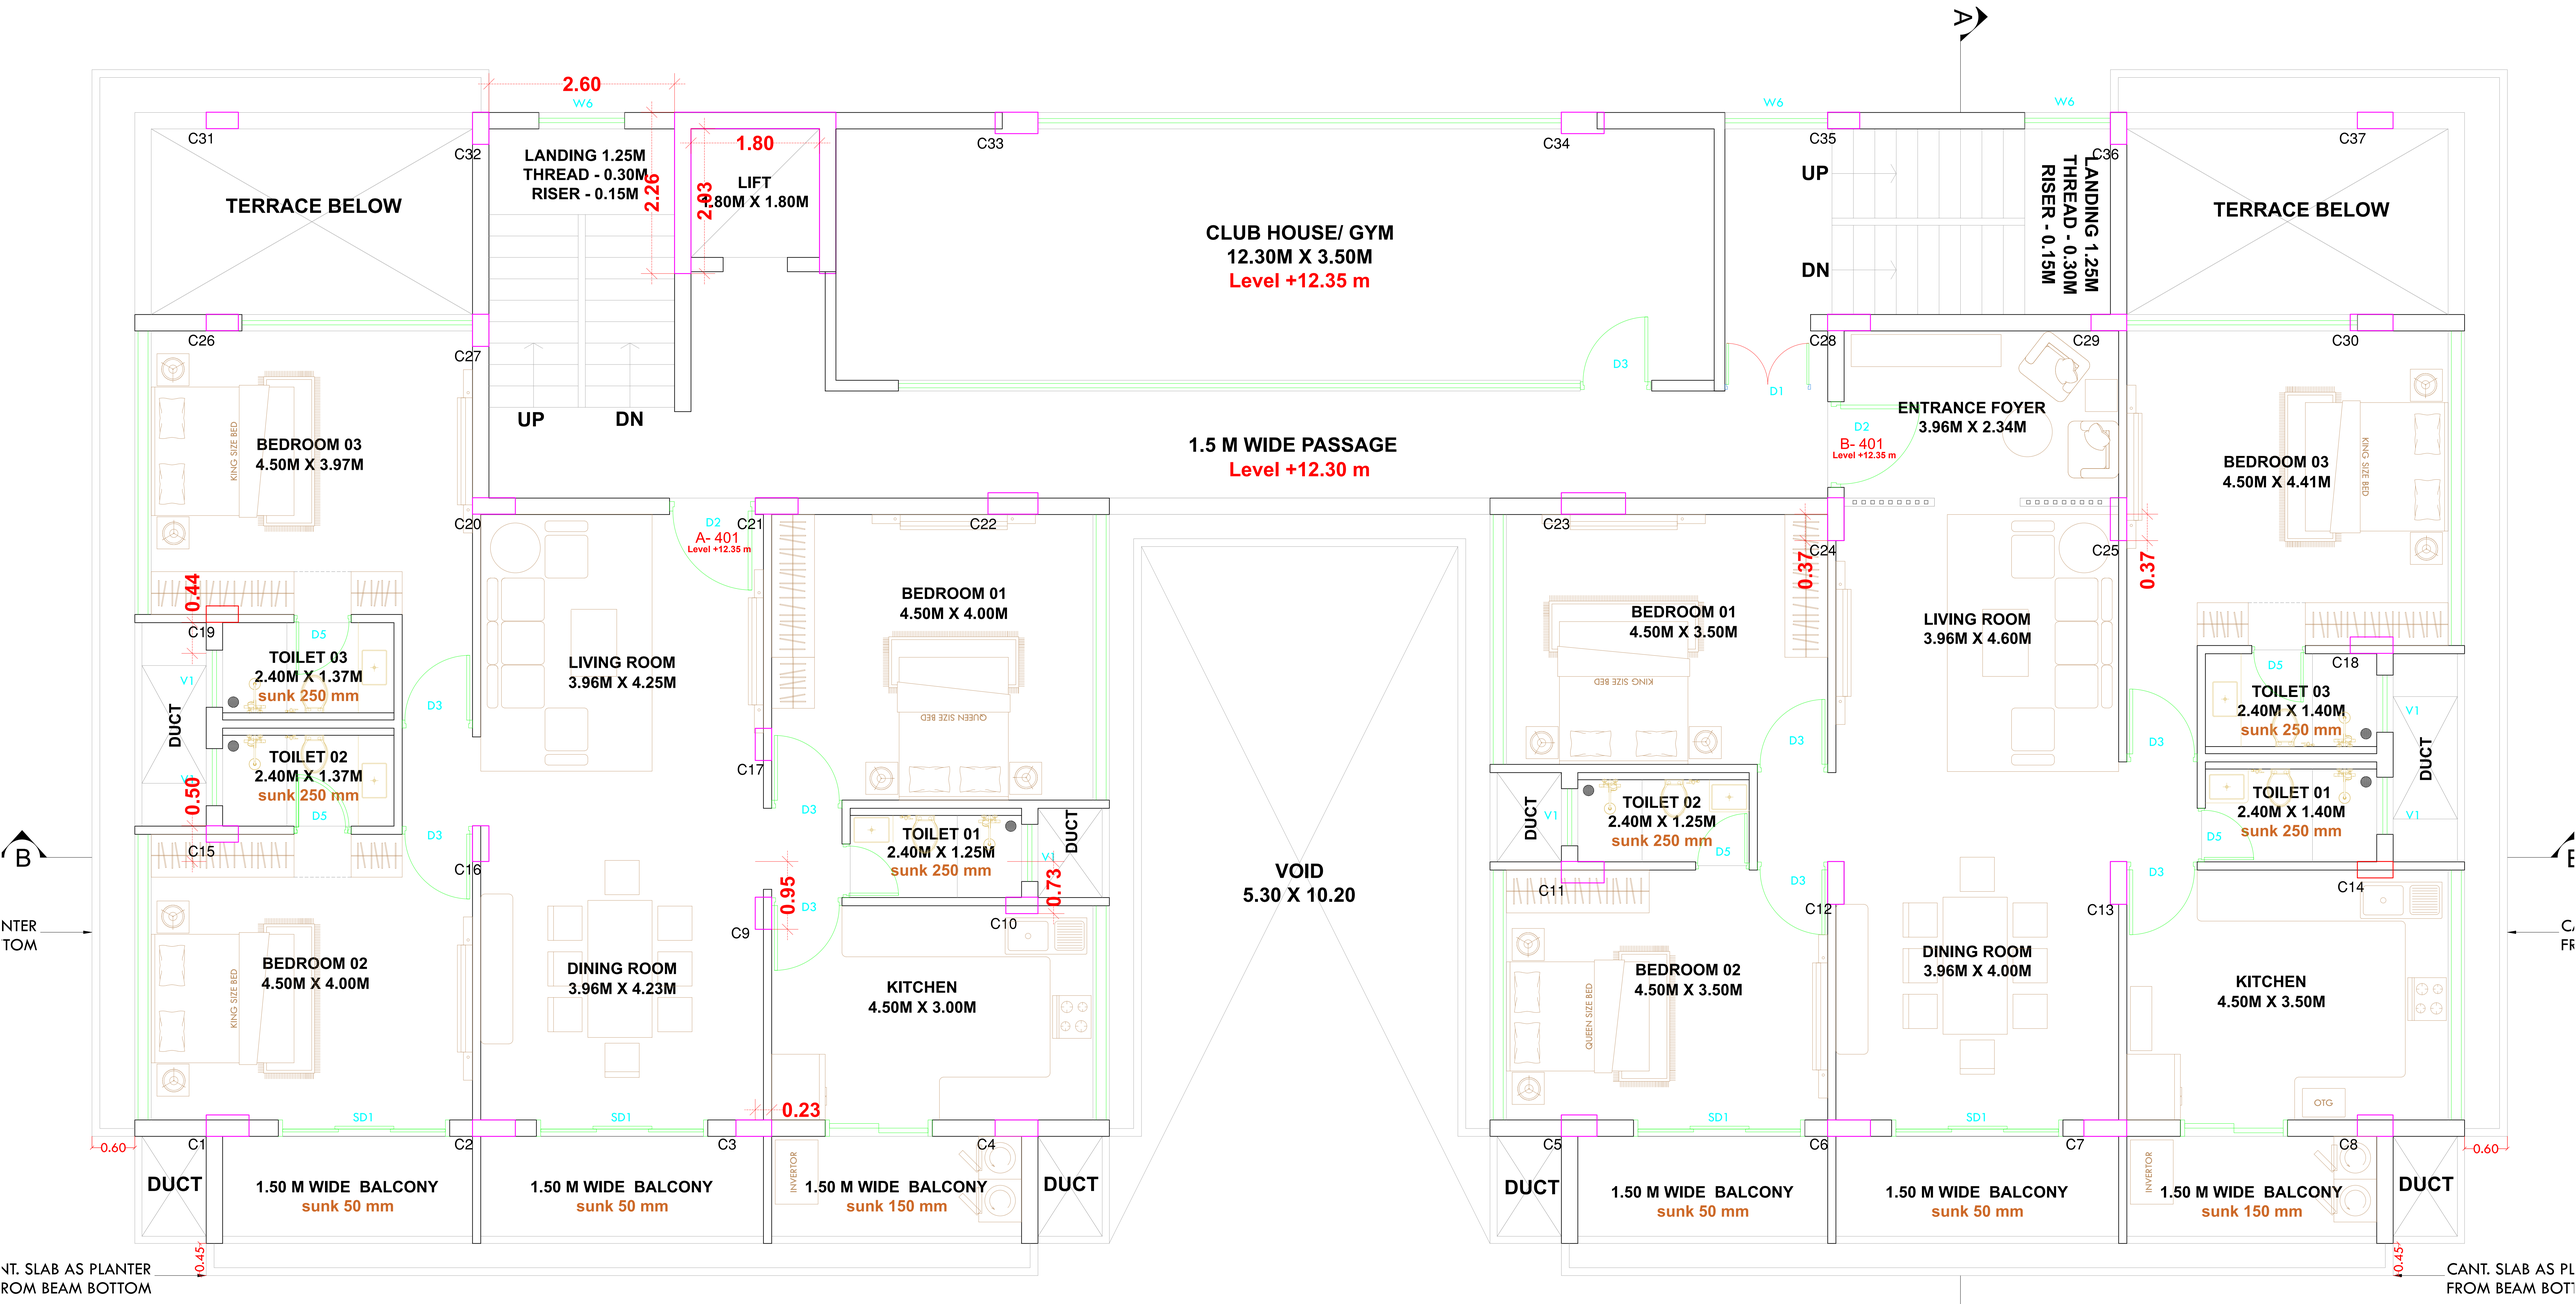

FOURTH FLOOR PLAN - OPTION B (PREFERRED)